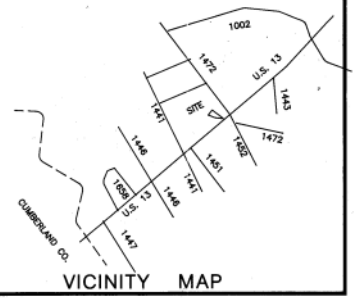

VICINITY MAP

NORTH CAROLINA, JOHNSTON COUNTY

I, W.R. Lambert, Registered Land Surveyor No. L-1211 certify that this plat was drawn under my supervision from an actual survey made under my supervision (deed description recorded in Book ____, Page ____, etc.) (other); that the boundaries not surveyed are clearly indicated as drawn from information as shown on the face of this plat; that the ratio of precision is 1: 7500 ; that this plat was prepared in accordance with G.S. 47-30 as amended. I certify to one or more of the following as indicated:

- ☐ A. That this plat is of a survey that creates a subdivision of land within the area of a county or municipality that has an ordinance that regulates parcels of land;
- ☐ B. That this plat is of a survey that is located in such portion of a county or municipality that is unregulated as to an ordinance that regulates parcels of land;
- ☐ C. That this plat is of a survey of an existing parcel or parcels of land;
- ☒ D. That this plat is of a survey of another category, such as the recombination of existing parcels, a court-ordered survey, or other exception to the definition of subdivision;
- ☐ E. That the information available to this surveyor is such that I am unable to make a determination to the best of my professional ability as to provisions contained in (A) through (D) above.

Witness my original signature, registration number and seal this 7th day of June, A.D., 19 95.

Seal or Stamp

W. R. Lambert
Surveyor

L-1211
Registration Number

NORTH CAROLINA REGISTERED SEAL L-1211 LAND SURVEYOR W.R. LAMBERT

NORTH CAROLINA REGISTERED SEAL L-1211 LAND SURVEYOR W.R. LAMBERT

CAROLYN J. LAMBERT NOTARY PUBLIC JOHNSTON COUNTY, N.C.

CAROLYN J. LAMBERT NOTARY PUBLIC JOHNSTON COUNTY, N.C.

NORTH CAROLINA, JOHNSTON COUNTY

I, a Notary Public of the County and State aforesaid, certify that W.R. Lambert a Registered Land Surveyor, personally appeared before me this day and acknowledged the execution of the foregoing instrument. Witness my hand and official stamp or seal, this 2nd day of June 19 95.

Seal or Stamp

Carolyn J. Lambert
Notary Public

My Commission expires 02/21/97.

NORTH CAROLINA, Sampson COUNTY

The foregoing certificate of Carolyn J. Lambert, Notary Public, is certified to be correct. This instrument was presented for registration and recorded in Plat Book 28, page 50. This 22nd June 19 95 at 11:22 A.M.

Mae H. Doubleday By Donna Smith
Register of Deeds Deputy Reg. of Deeds

Recorded in Book of Maps ____ Vol. 28 Pg. 50

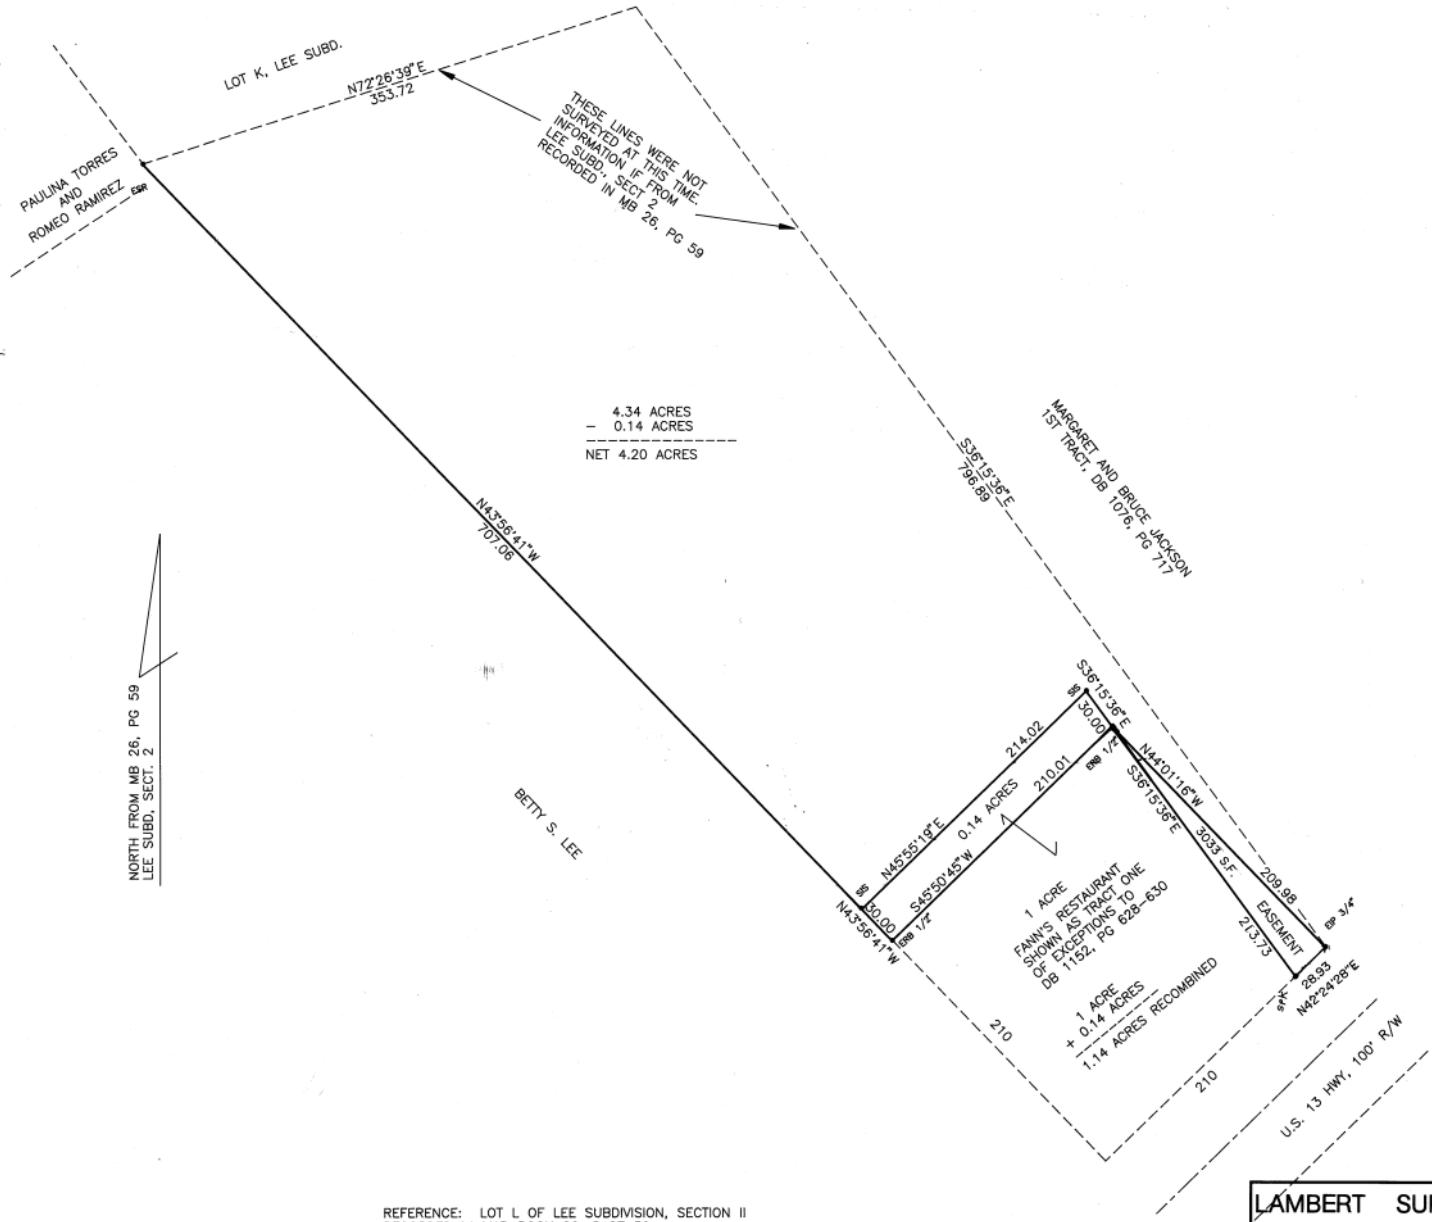

REFERENCE: LOT L OF LEE SUBDIVISION, SECTION II
RECORDED IN MAP BOOK 26, PAGE 59

JOE MCLAMB III–JOSEPH P. JOHNSON–EDWARD JOHNSON: DB 1152, PG 629–630

LAMBERT SURVEYING
W.R. Lambert RLS L-1211
W. Royce Lambert Jr. RLS L-3517
509 N. Lincoln St. Benson NC 27504
(919) 894-3575

LEGEND

- EIP – EXISTING IRON PIPE
- SIS – SET IRON STAKE
- EIS – EXISTING IRON STAKE
- R/W RIGHT OF WAY
- EPKN – EXISTING PK NAIL
- SPKN – SET PK NAIL
- ECM – EXISTING CONCRETE MONUMENT
- SRB – SET REBAR
- ERB – EXISTING REBAR
- ELS – EXISTING LIGHTWOOD STAKE
- ECPS – EXISTING COTTON PICKER SPINDLE

REVISIONS

30 0 30 60
SCALE

MAP FOR
ERWIN ZULAUF

TOWNSHIP: MINGO COUNTY: SAMPSON
STATE: NORTH CAROLINA DATE: 06/07/95 SCALE: 1"=60'
ZONE: FIELD BOOK: TAX PARCEL:

Bk 28 Pg 50

american blueprint assoc.